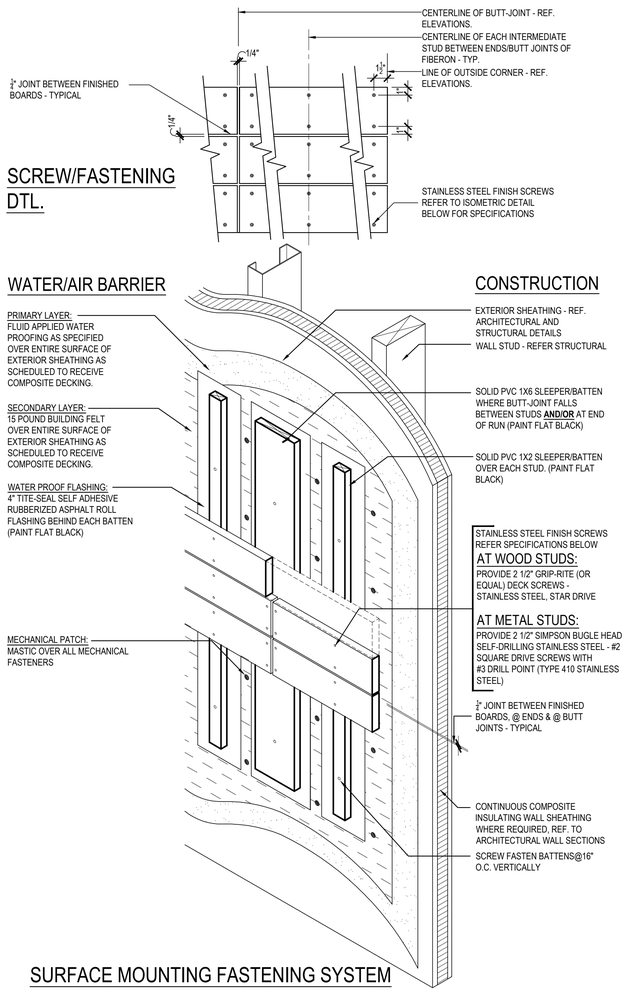

SCREW/FASTENING DTL.

WATER/AIR BARRIER

PRIMARY LAYER:
FLUID APPLIED WATER PROOFING AS SPECIFIED OVER ENTIRE SURFACE OF EXTERIOR SHEATHING AS SCHEDULED TO RECEIVE COMPOSITE DECKING.

SECONDARY LAYER:
15 POUND BUILDING FELT OVER ENTIRE SURFACE OF EXTERIOR SHEATHING AS SCHEDULED TO RECEIVE COMPOSITE DECKING.

WATER PROOF FLASHING:
4" TITE-SEAL SELF ADHESIVE RUBBERIZED ASPHALT ROLL FLASHING BEHIND EACH BATTEN (PAINT FLAT BLACK)

MECHANICAL PATCH:
MASTIC OVER ALL MECHANICAL FASTENERS

CONSTRUCTION

- EXTERIOR SHEATHING - REF. ARCHITECTURAL AND STRUCTURAL DETAILS
- WALL STUD - REFER STRUCTURAL
- SOLID PVC 1X6 SLEEPER/BATTEN WHERE BUTT-JOINT FALLS BETWEEN STUDS **AND/OR** AT END OF RUN (PAINT FLAT BLACK)
- SOLID PVC 1X3 SLEEPER/BATTEN OVER EACH STUD. (PAINT FLAT BLACK)
- STAINLESS STEEL FINISH SCREWS REFER SPECIFICATIONS BELOW

AT WOOD STUDS:

PROVIDE 2 1/2" GRIP-RITE (OR EQUAL) DECK SCREWS - STAINLESS STEEL, STAR DRIVE

AT METAL STUDS:

PROVIDE 2 1/2" SIMPSON BUGLE HEAD SELF-DRILLING STAINLESS STEEL - #2 SQUARE DRIVE SCREWS WITH #3 DRILL POINT (TYPE 410 STAINLESS STEEL)

- ¼" JOINT BETWEEN FINISHED BOARDS, @ ENDS & @ BUTT JOINTS - TYPICAL
- CONTINUOUS COMPOSITE INSULATING WALL SHEATHING WHERE REQUIRED, REF. TO ARCHITECTURAL WALL SECTIONS
- SCREW FASTEN BATTENS@16" O.C. VERTICALLY

SURFACE MOUNTING FASTENING SYSTEM

COMPOSITE DECK FASTENING & WATER PROOFING DTLS 3

Scale= 1 1/2" = 1'-0" A-201

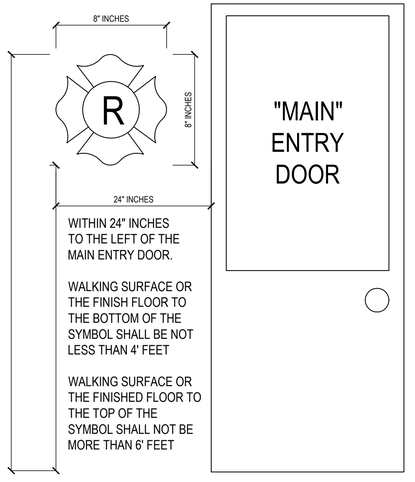

WITHIN 24" INCHES TO THE LEFT OF THE MAIN ENTRY DOOR.

WALKING SURFACE OR THE FINISH FLOOR TO THE BOTTOM OF THE SYMBOL SHALL BE NOT LESS THAN 4' FEET

WALKING SURFACE OR THE FINISHED FLOOR TO THE TOP OF THE SYMBOL SHALL NOT BE MORE THAN 6' FEET

FIREFIGHTER SAFETY WARNING SIGN 4

Scale= NTS A-201

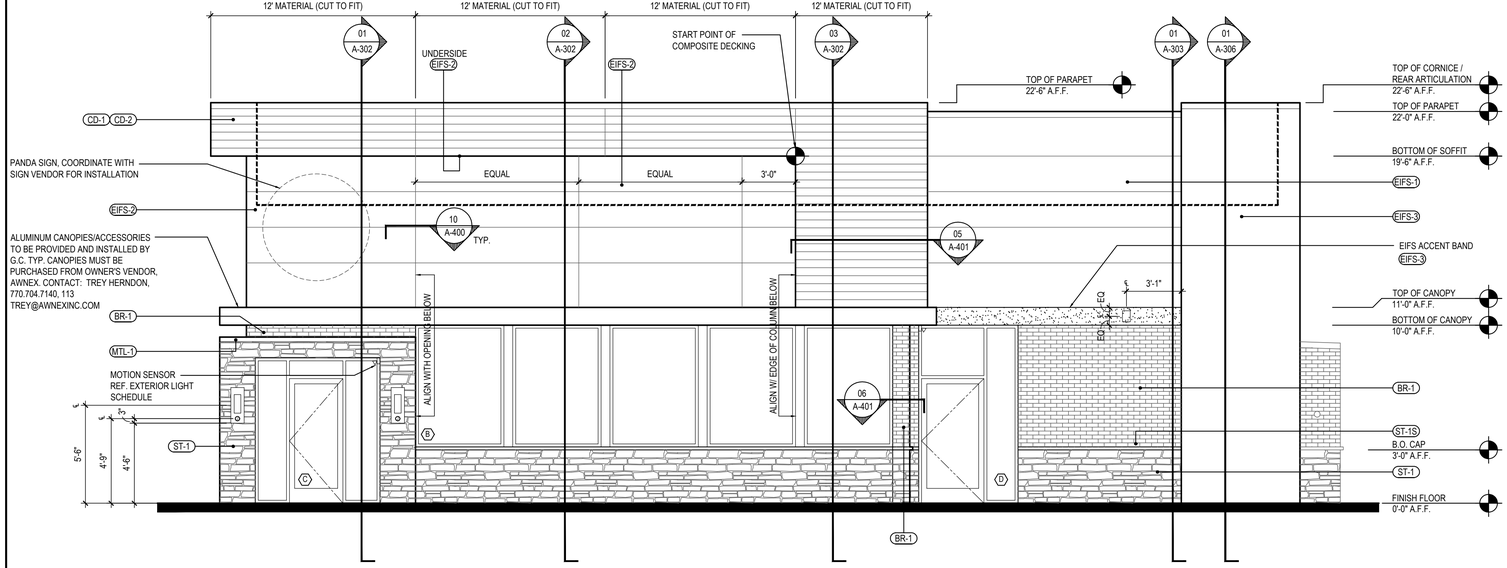

*SEE SHEET A-200 FOR EXTERIOR FINISH SCHEDULE

WEST ELEVATION 2

Scale= 1/4" = 1'-0" A-201

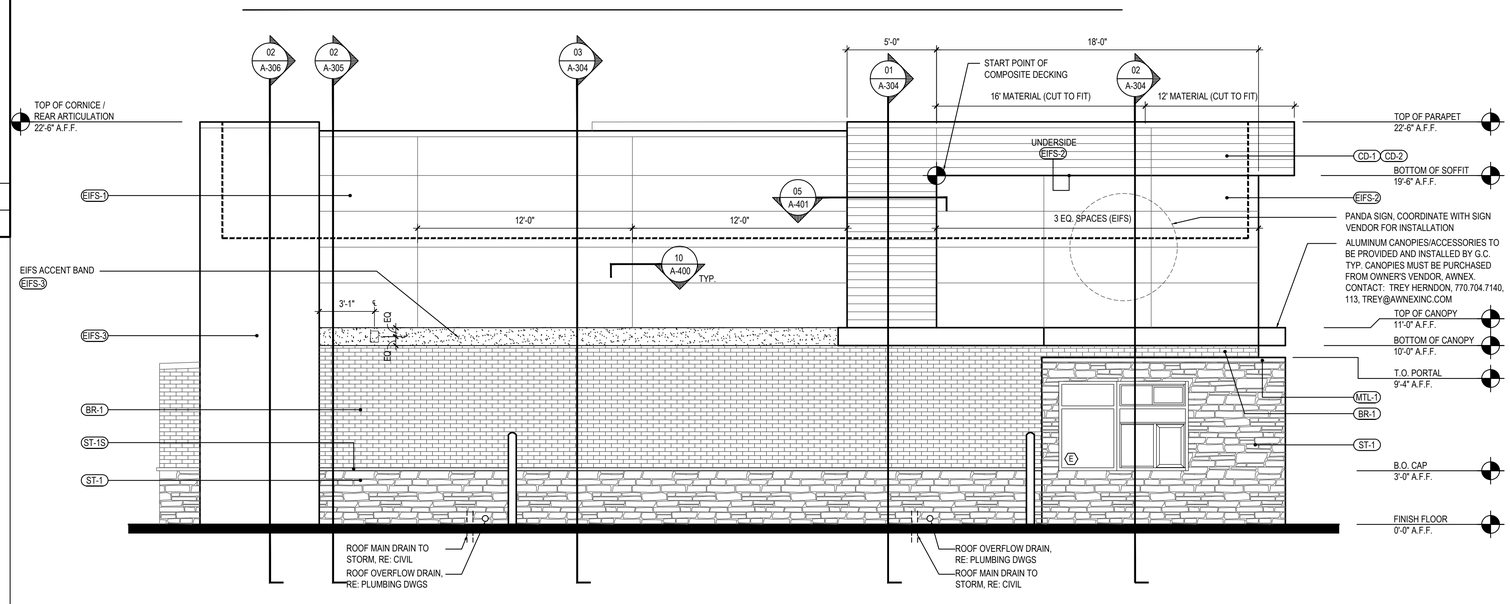

*SEE SHEET A-200 FOR EXTERIOR FINISH SCHEDULE

EAST ELEVATION 1

Scale= 1/4" = 1'-0" A-201

PANDA RESTAURANT GROUP INC.
1683 Walnut Grove Ave.
Rosemead, California
91770
Telephone: 626.799.9898
Facsimile: 626.372.8288

All ideas, designs, arrangement and plans indicated or represented by this drawing are the property of Panda Express Inc. and were created for use on this specific project. None of these ideas, designs, arrangements or plans may be used by or disclosed to any person, firm, or corporation without the written permission of Panda Express Inc.

REVISIONS:

ISSUE DATE:

1	04.29.2021 ISSUE FOR PERMIT
2	06.04.2021 ISSUE FOR BID

DRAWN BY: JDV

PANDA PROJECT #: - S8-22-D8135
C&P PROJECT #: - 2200775

Cuhaci & Peterson
Architects Engineers Planners
2600 Maitland Center Pkwy. Maitland, FL 32751
P (407) 661-9100
F (407) 661-9101
www.cpa.com
Florida Corporate Certificate #AA C000526

06.04.2021

PANDA EXPRESS

TRUE WARM AND WELCOME 2300
SKYBROOKE BOULEVARD & STATE ROAD 54
LUTZ, FL 33558

A-201

EXTERIOR ELEVATIONS